


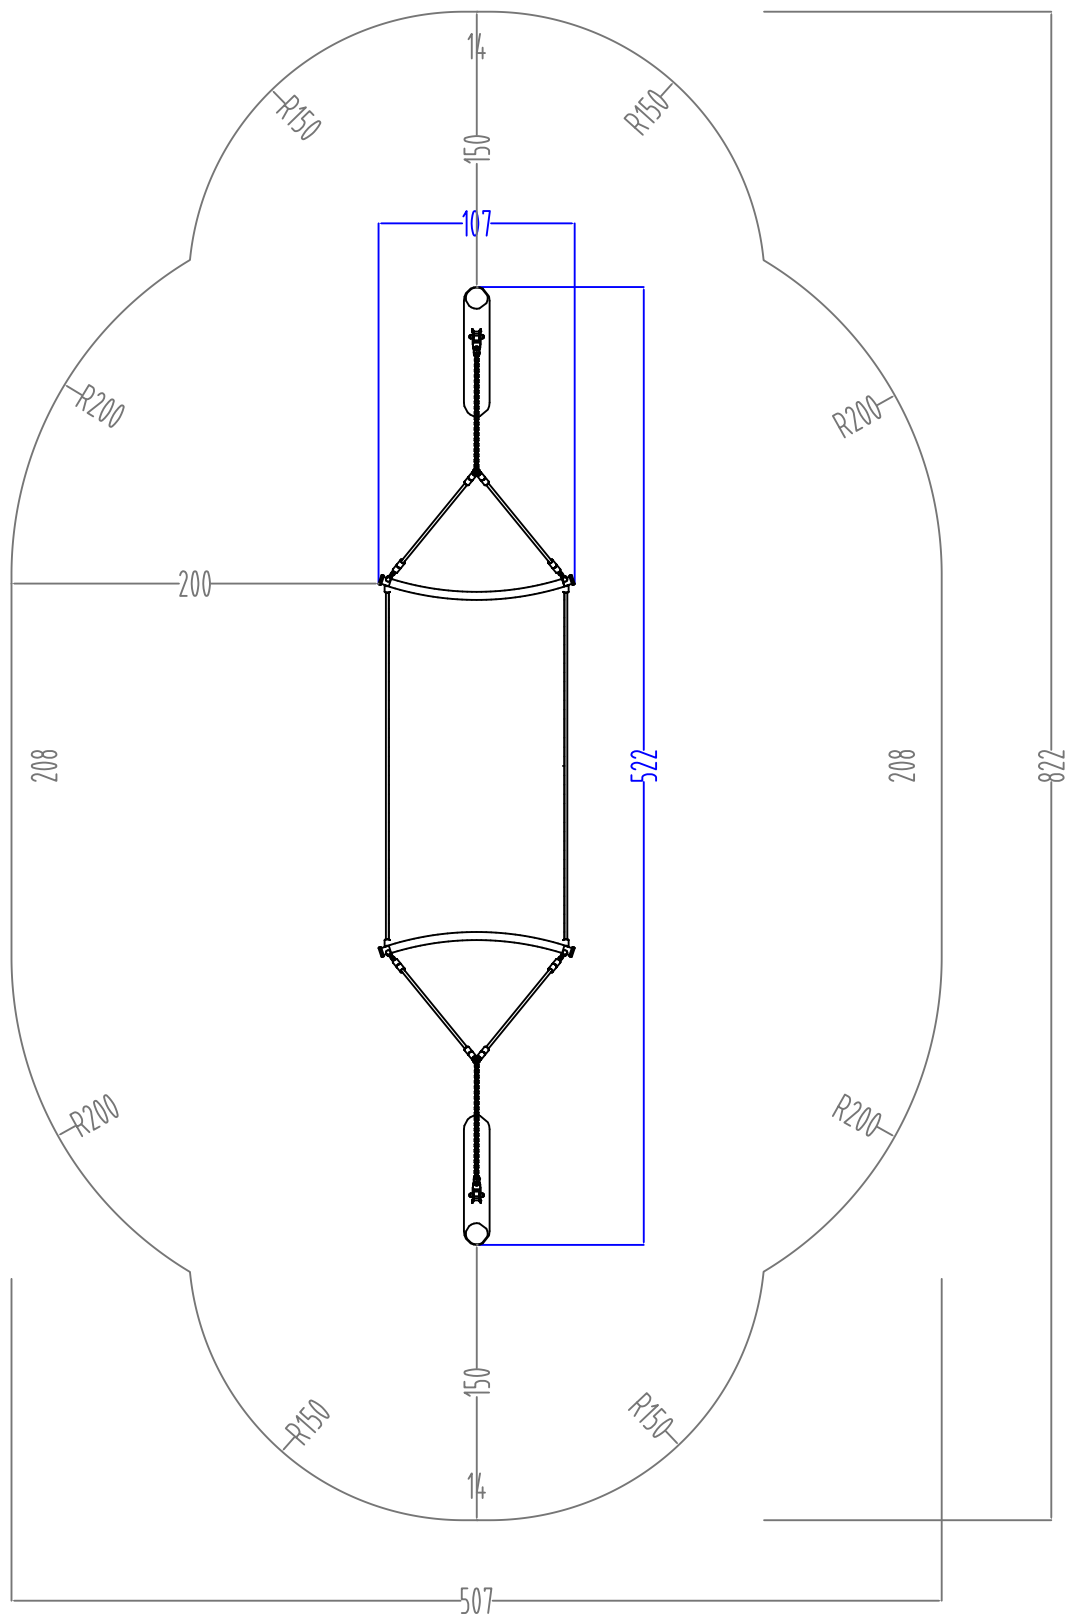

area sicurezza/security area 32.56 m²

prato o terreno naturale richiesto / lawn or natural soil is required

modifiche / amendments :				scala / scale : -		misure espresse in / dimensions are established in : CM.			
nr°	data/date	pos	descrizione/description	firma sign	tolleranze generali applicate / general tolerances : • sezione/diametro legname impregnato ± 0.5 (cm) • lunghezza legname impregnato ± 1% (lunghezza totale) • lavorazioni legname impregnato ± 0.2 (cm) • componenti in metallo 1 (mm) • componenti in materiali plastici ± 1.5 (mm)		le colorazioni dei componenti raffigurati sono solo indicative e potranno variare a nostra discrezione. Il presente elaborato grafico è da ritenersi indicativo. La sua reale fattibilità deve essere preventivamente verificata in loco prima della conferma d'ordine. Nessuna responsabilità potrà essere assunta da HolzHoff alla consegna. The colors that are visible in the rendering are just illustrative and can be modified. The graphic design as well as illustrative, and customers are compelled to verify the equipment's real feasibility before finalizing the order. We do not accept claims for similar themes.		denom. / name : pianta sicurezza / security plant
01							nr. ds. / draft nr. : 4784		codice / code : xrg04
02							luogo / place : Mezzolombardo		data / date : 28/26/18
03							esecuzione/verifica/ approvazione : created/checked/approved by :		
03									