


area sicurezza/security area 43.42 m²

UNI EN 1177 : a norma consigliati mq.51 antitrauma sp. mm.30 non necessari se posato su prato o terreno naturale

UNI EN 1177 : this norm suggest 51 square meters of safety matting, thickness 30 mm.
The safety matting is not necessary, if the roundabout is placed on lwn or natural soil

area libera da impedimenti (scivoli tipo 1 prato o terreno naturale richiesto)
free of obstacles area (for slides type 1 grass or natural soil is required)

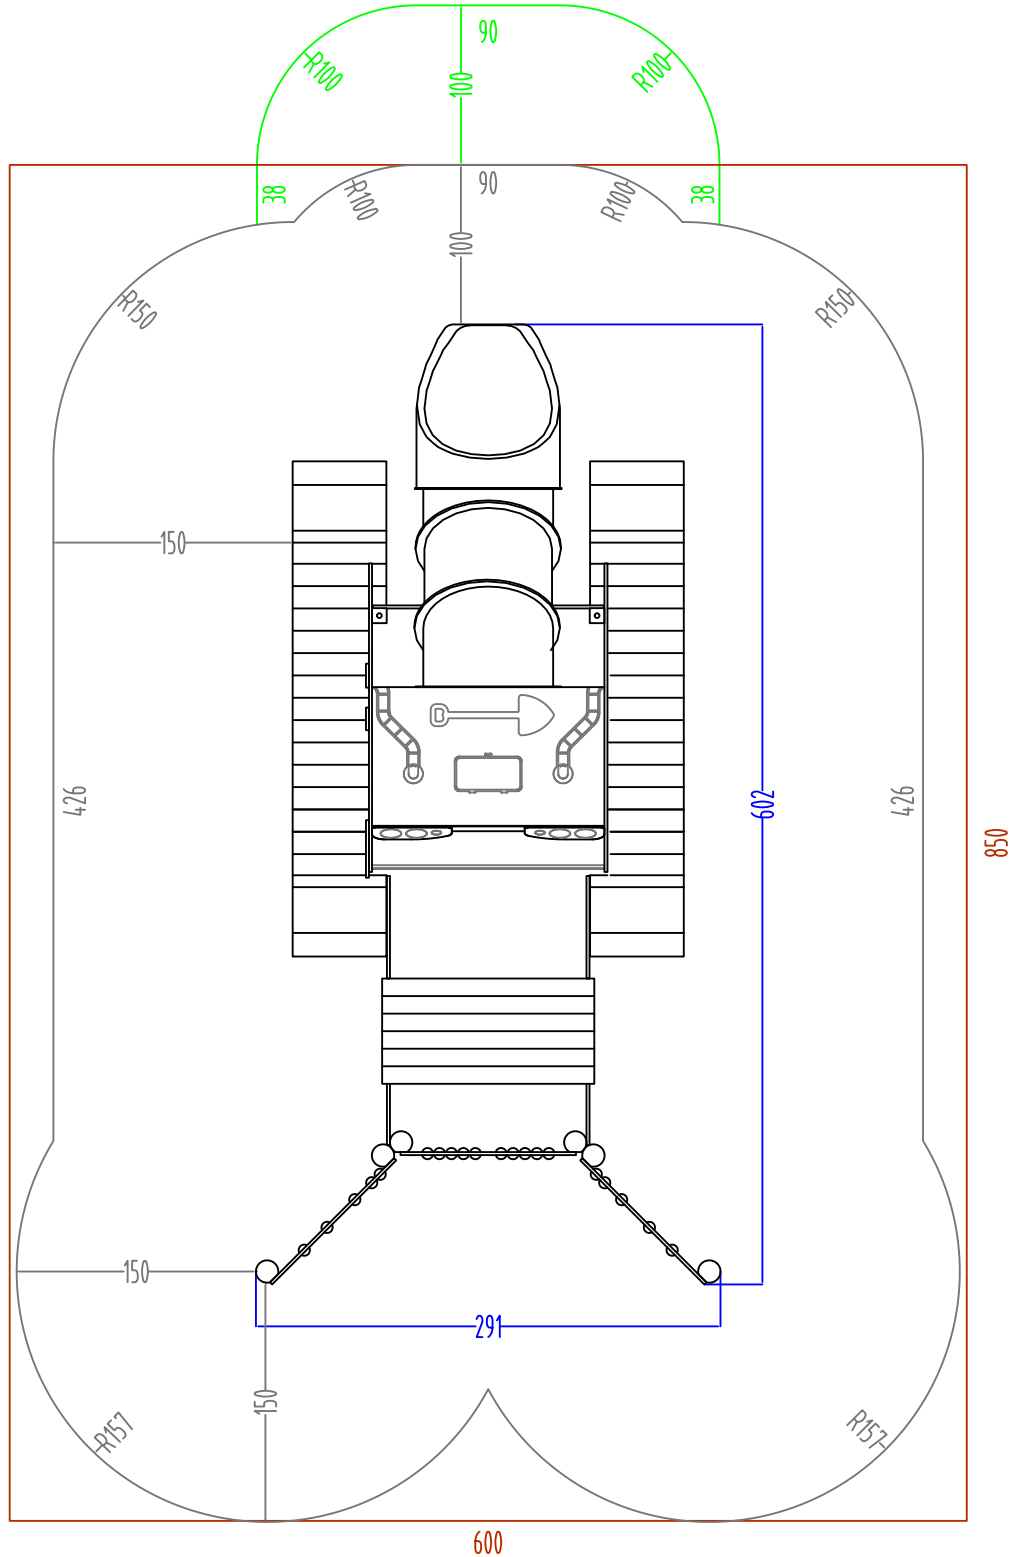

modifiche / amendments :				scala / scale : -		misure espresse in / dimensions are established in : CM.											
nr	data/date	pos	descrizione/description	firma sign		inferenze generali applicate / general inferences:				denom. / name :							
01						• sezione/diametro legname impregnato: 0.5 (cm) • lunghezza legname impregnato: 1% (lung. totale) • lavorazioni legname impregnato: 0.2 (cm) • componenti in metallo: 1 (mm) • componenti in materiali plastici: 1.5 (mm)				pianta sicurezza / security plant							
02						• section/diameter of treated wood: 0.5 (cm) • length of treated wood: 1% (on the total length) • processing on treated wood: 0.2 (cm) • metal elements: 1 (mm) • plastic elements: 1.5 (mm) In colorazioni dei componenti rifiniturali sono solo indicative e potranno variare a noi discrezione. Il presente elaborato grafico è da ritenersi indicativo. La sua reale fattibilità deve essere preventivamente verificata in loco prima della conferma d'ordine. Nessuna responsabilità potrà sarà da attribuirsi alla scrivente. The colours that are visible in the rendering are just illustrative and can be modified. The graphic design as well is illustrative, and customers are compelled to verify the equipment's real feasibility before finalizing the order. We do not accept claims for similar themes.				nr. ds. / draft nr. : 4780				codice / code : xu10			
03										luogo / place : Mezzolombardo				data / date : 24/05/18			
03										esecuzione/verifica/ approvazione : created/checked/approved by :							