


area sicurezza/security area 111 m²

UNI EN 1177 : a norma richiedi mq. 122.5 antitrauma

UNI EN 1177 : this norm request 122.5 square meters of safety matting

HIC 200 cm area 101 m²

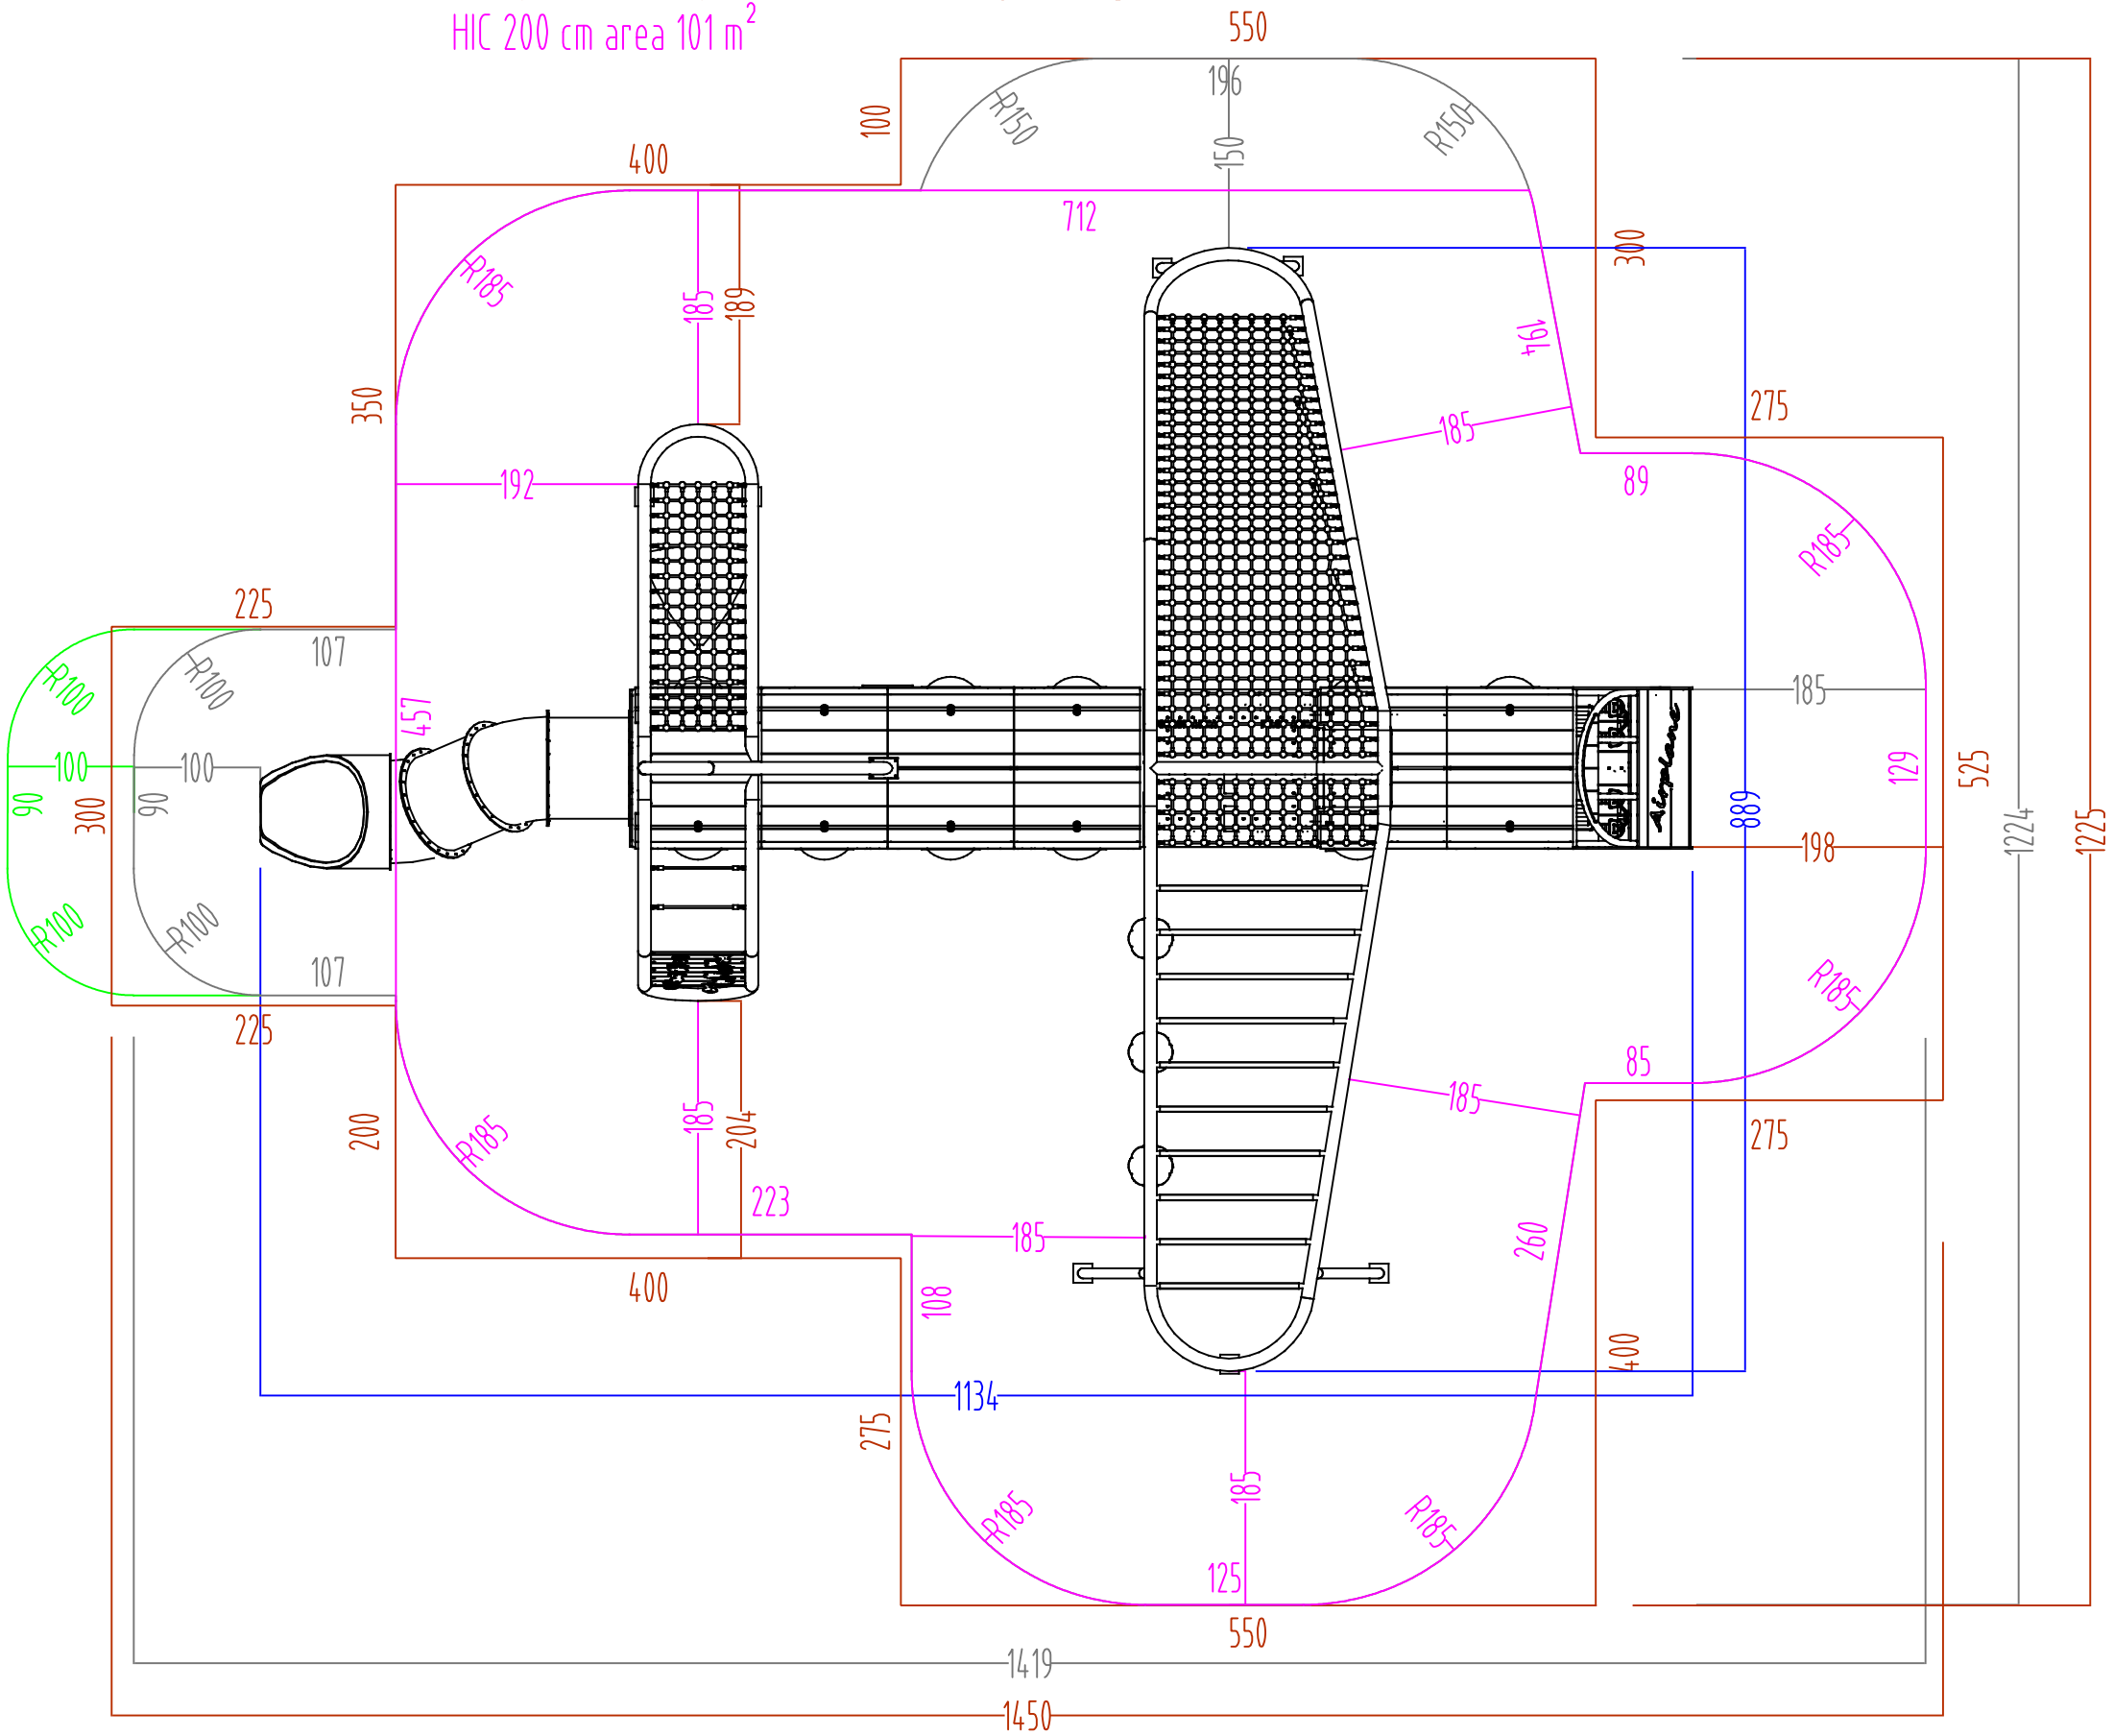

modifiche / amendments :				scala / scale : -		misure espresse in / dimensions are established in : CM.		HOLZHOF 	
nr°	data/date	pos	descrizione/description	firma sign	tolleranze generali applicate / general tolerances : • sezione / diametro legname impregnato ± 0.5 (cm) • lunghezza legname impregnato ± 1% (lungh. totale) • lavorazioni legname impregnato ± 0.2 (cm) • componenti in metallo ± 1 (mm) • componenti in materiali plastici ± 1.5 (mm) le colorazioni dei componenti raffigurati sono solo indicative e potranno variare a ns/ discrezione. Il presente elaborato grafico è da ritenersi indicativo. La sua reale fattibilità deve essere preventivamente verificata in loco prima della conferma d' ordine. Nessuna responsabilità pertanto sarà da attribuirsi alla scrivente. The colours that are visible in the rendering are just illustrative and can be modified. The graphic design as well is illustrative, and customers are compelled to verify the equipment's real feasibility before finalizing the order. We do not accept claims for similar themes.		denom. / name : pianta sicurezza / security plant		
01							nr. dis. / draft nr. : 4857		codice / code : xfy80
02							luogo / place : Mezzolombardo		data / date : 29/03/22
03							esecuzione/verifica/ approvazione : created/checked/approved by :		
03									