


area sicurezza/security area 28.08 m²

prato o terreno naturale richiesto / lawn or natural soil is required

UNI EN 1177 : a norma consigliati mq.32.37 antitrauma sp. mm.30 non necessari se posato su prato o terreno naturale

UNI EN 1177 : this norm suggest 32.37 square meters of safety matting, thickness 30 mm.
The safety matting is not necessary, if the roundabout is placed on lwn or natural soil

area libera da impedimenti (scivoli tipo 1 prato o terreno naturale richiesto)
free of obstacles area (for slides type 1 grass or natural soil is required)

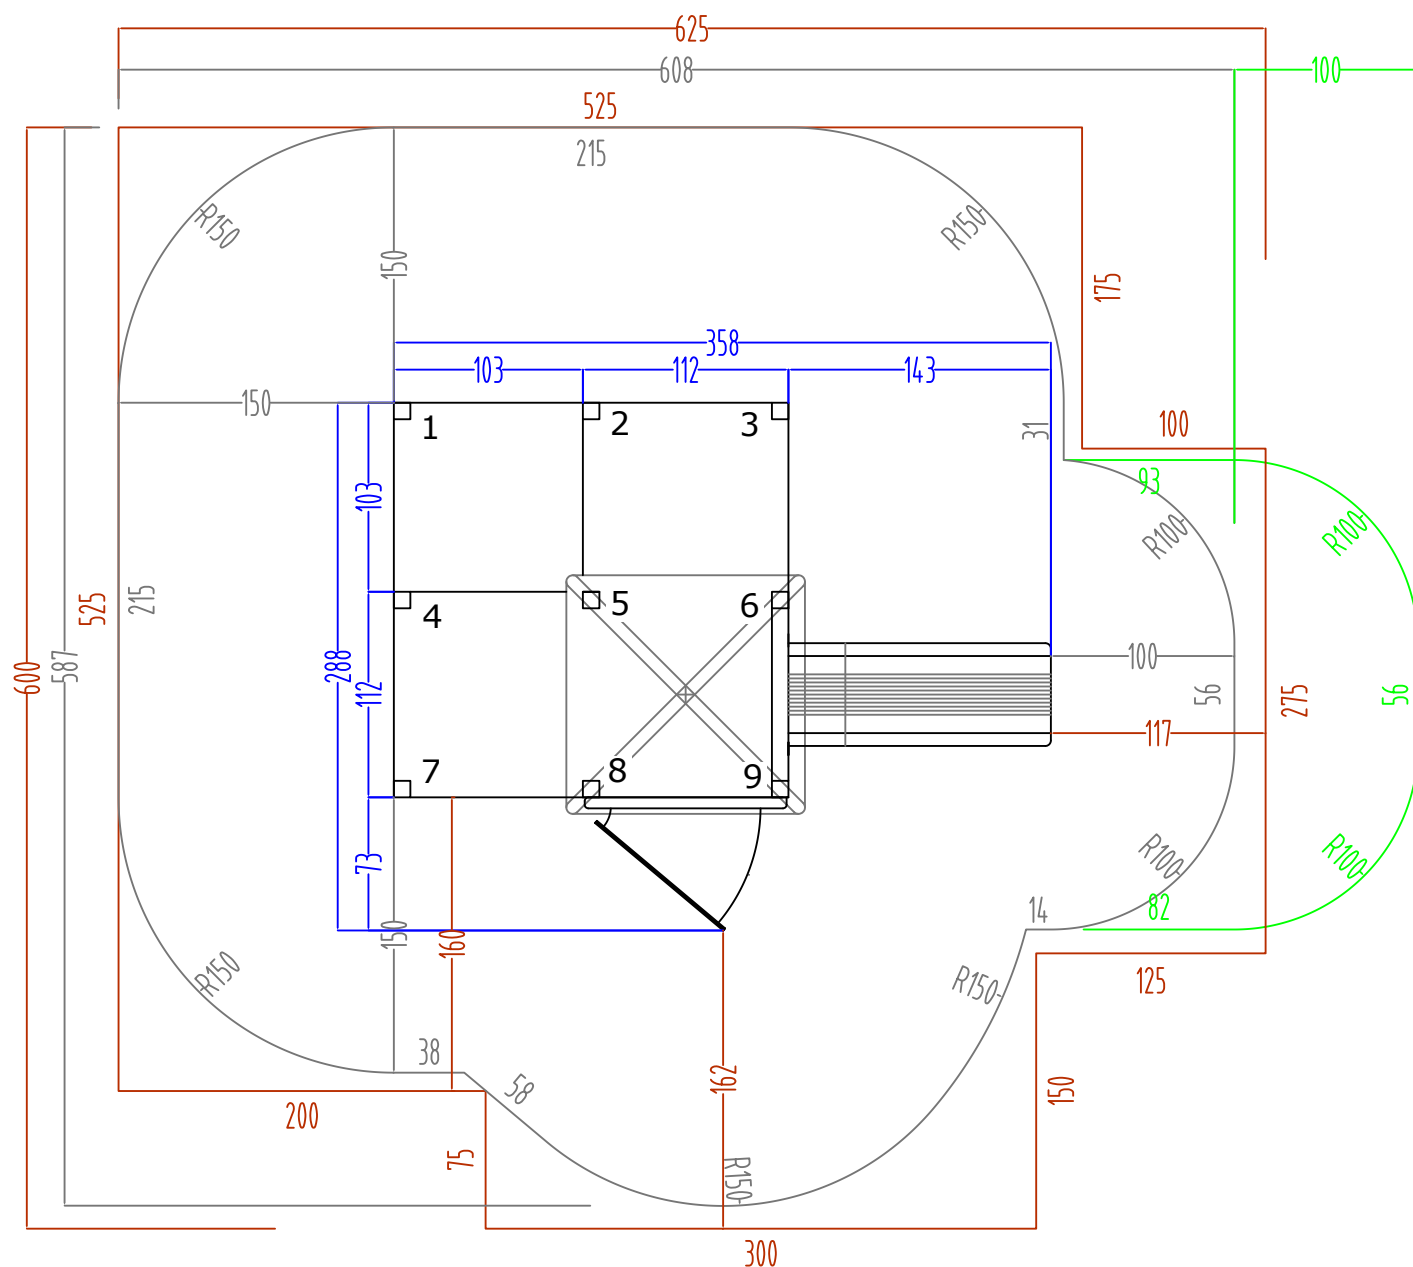

modifiche / amendments :				scala / scale : -		misure espresse in / dimensions are established in : CM.						
nr	data/date	pos	descrizione/description	firma sign	inferenze generali applicate / general inferences : • sezione/diametro legname impregnato: 0.5 (cm) • lunghezza legname impregnato: 1% (length, totale) • lavorazioni legname impregnato: 0.2 (cm) • componenti in metallo: 1 (mm) • componenti in materiali plastici: 1.5 (mm)		le colorazioni dei componenti rifiniturali sono solo indicative e potranno variare a n/ discrezione. Il presente elaborato grafico è da ritenersi indicativo. La sua reale fattibilità deve essere preventivamente verificata in loco prima della conferma d' ordine. Nessuna responsabilità pertanto sarà da attribuirsi alla springle. The colors that are visible in the rendering are just illustrative and can be modified. The graphic design as well is illustrative, and customers are compelled to verify the equipment's real feasibility before finalizing the order. We do not accept claims for similar themes.		denom. / name :	pianta sicurezza / security plant		
01									nr. ds. / draft nr. :	1088	codice / code :	xm104
02									luogo / place :	Mezzolombardo		
03									data / date :	18/12/17		
03									esecuzione/verifica/ approvazione : created/checked/approved by :			